



RESTRICTED - ACCOUNTABLE

SERIAL N°

COMBAT LOADED TRANSPORT (APA-57)


BOOKLET OF GENERAL PLANS

NOTE
IF COPY OF THIS BOOKLET IS DESTROYED
OR CUSTODY CHANGED, THE YARD BY
WHOM ISSUED SHOULD BE SO NOTIFIED

NUMBER & ORDER OF PLANS
1 COVER & TITLE PAGE
2 DIMENSIONS & DATA
3 OUTBOARD PROFILE
4 INBOARD PROFILE
5 TOP OF HOUSE & NAV. BRIDGE
6 SUPERSTRUCTURE DR.
7 UPPER DR.
8 MAIN DR.
9 FIRST PLATFORM
10 SECOND PLATFORM
11 HOLD
12 INNER BOTTOM
13 TRANSVERSE SECTIONS
14

COMBAT LOADED TRANSPORT
USMC HULL N° USNAVY HULL N°
U.S. MARITIME COMMISSION
WEST COAST REGIONAL OFFICE, OAKLAND, CALIFORNIA
BUILT BY
CONSOLIDATED STEEL CORP. LTD.
WILMINGTON, CALIFORNIA
P. L. JOSLYN M. J. RYAN
MARINE ENGINEERS NAVAL ARCHITECTS
SAN FRANCISCO, CALIFORNIA
DESIGN AGENTS
DELINEATOR & TRACER J. R. J. APPROVED DES. AGT. J. R. J.
SUPERVISOR J. R. J. APPROVED U.S.M.C.
U.S. MARITIME COMM'N PLAN N°
BUREAU OF SHIPS PLAN N°

RESTRICTED ACCOUNTABLE

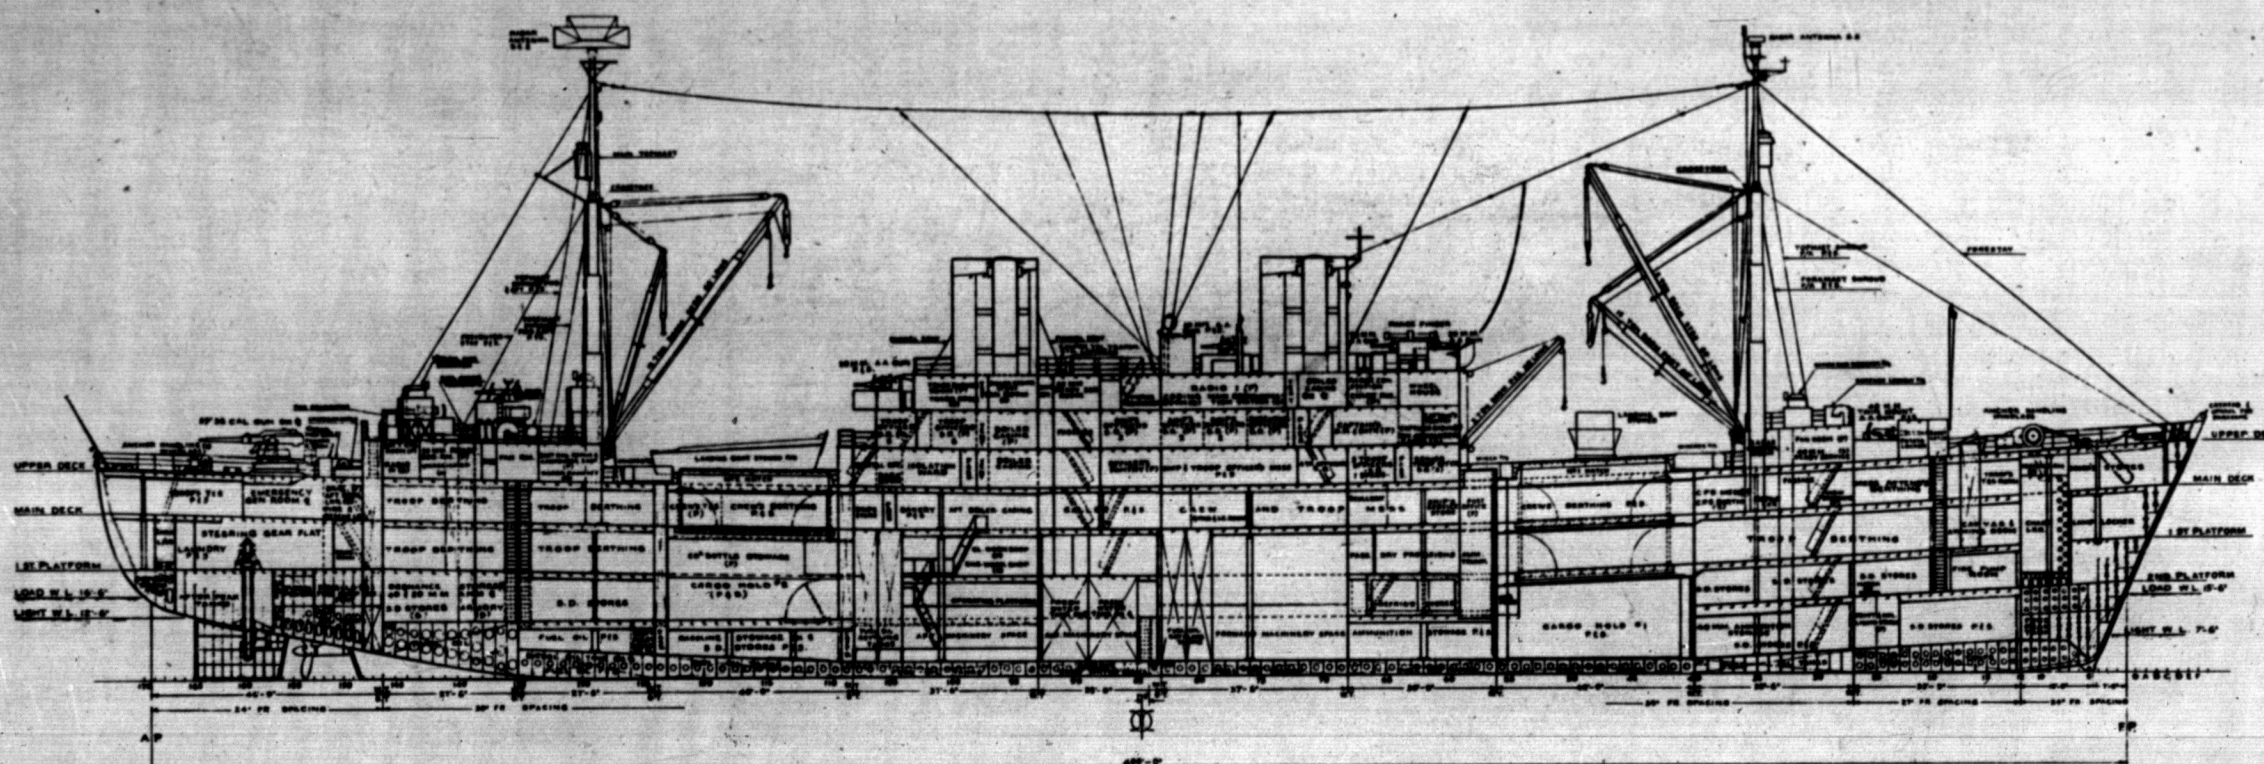

CONSOLIDATED STEEL CORP. LTD.
APPROVED FOR CONSTRUCTION
BY DATE APRIL 30, 45
CHANGE LABORATORY ITEM NO.
AND TO HULL NO. 730-739 INCL.
AND TO OPERATION PERFORMED

COMBAT LOADED TRANSPORT
USMC HULL NOS 1850-1859 INCL. U.S. NAVY HULL NOS 1 APA 67-76 INCL.
U.S. MARITIME COMMISSION
WEST COAST REGIONAL OFFICE OAKLAND, CALIFORNIA
BUILT BY
CONSOLIDATED STEEL CORP. LTD.
WILMINGTON, CALIFORNIA
CSC HULL NOS 730-739 INCL.

BOOKLET GENERAL PLANS SHEET 2 OF 5 SHEETS

DESIGN AGENTS
P. L. JOSLYN M. J. RYAN
MARINE ENGINEERS - NAVAL ARCHITECTS
SAN FRANCISCO - CALIFORNIA

PLAN N° S103-2

SCALE 1/8" = 1'-0" DATE DEC. 11, 44
DRAWN BY A. MANTIS TRACED BY J. R. J.
SUPERVISOR J. R. J. DEPT. HEAD J. R. J.
BY J. R. J. APPROVED BY J. R. J.

U.S.S. BURLESON	U.S.S. CLARENDON
U.S.S. BUTTE	U.S.S. CLEBURNE
U.S.S. CARLISLE	U.S.S. COLUSA
U.S.S. CARTERET	U.S.S. CORTLAND
U.S.S. CATRON	U.S.S. CRENSHAW

HULL PLAN
USMC. PLAN N° 1850-5
BU. SHIPS PLAN N° APA 57-S0103-437008

LENGTH OVERALL	456'-0"
LENGTH ON LOAD WATER LINE	400'-0"
BREADTH MOLDED	58'-0"
DEPTH MOLDED TO UPPER DECK	37'-0"
DISPLACEMENT AT 1/2 DRAFT	6740 TONS
DRAFT FULL LOAD	18'-6"
CARGO CAPACITY APPROX.	71000 OIL

SHIPS OFFICERS
ENLISTED PERSONNEL. CREW
ENLISTED PERSONNEL. CREW
MARINE OFFICERS
MARINES


MARINES EMERGENCY-----TOTAL-----

NO	SIZE AND TYPE	CAPACITY	
		EACH	TOTAL
15	36' LAUNCHING BOAT	50	750
	LIFE FLOATS		
	TOTAL ACCOMODATIONS		

FIRE PLUGS

[illegible]

RESTRICTED ACCOUNTABLE

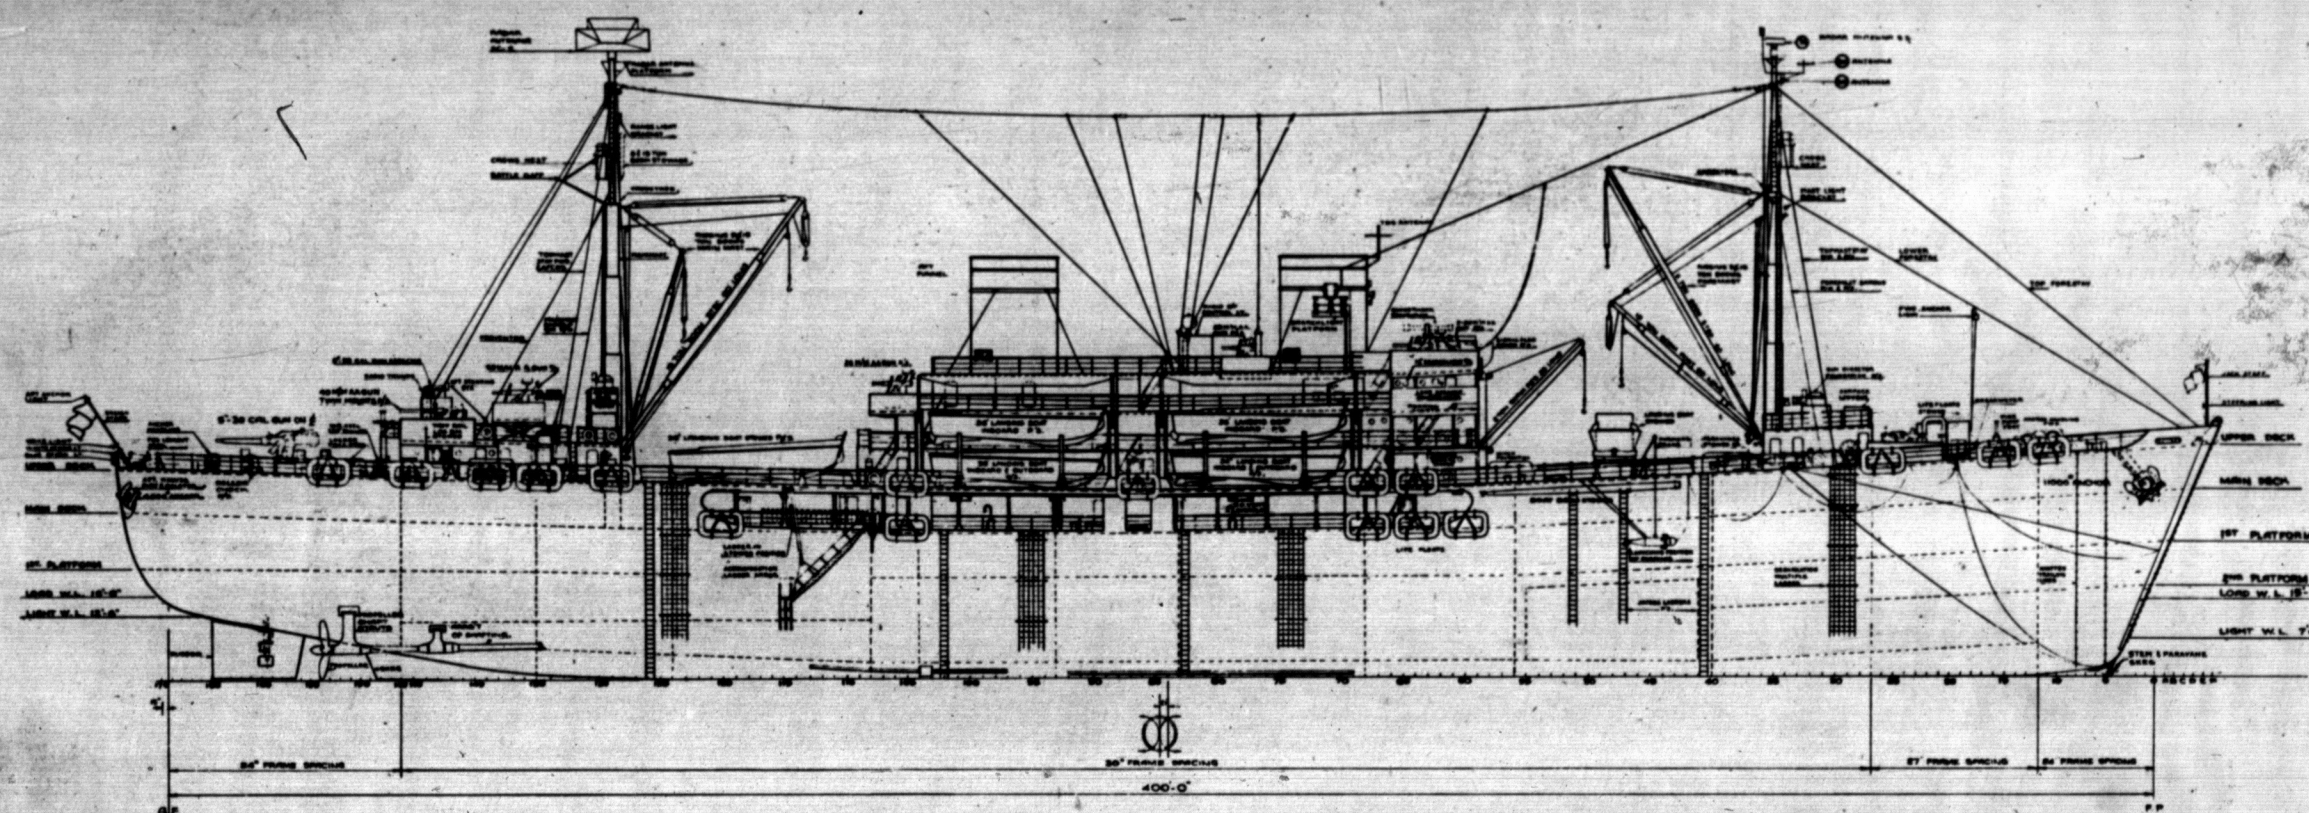

APA -
OUTBOARD PROFILE
BUREAU OF SHIPS PLAIN MOORE-22-3000
SHEET NO. 2 OF 12 SHEETS

CONSOLIDATED STEEL CORP. LTD.
APPROVED FOR CONSTRUCTION
BY _____ DATE APRIL 30 '45
CHARGE LABOR TO ITEM NO. _____
AND TO HULL NO. 730-739 INCL
AND TO OPERATION PERFORMED _____

U.S.MC HULL NOS 1860-1869 INCL. U.S. NAVY HULL NOS. APR 67-76 INCL.
U.S. MARITIME COMMISSION
WEST COAST REGIONAL OFFICE OAKLAND, CALIFORNIA
BUILT BY
CONSOLIDATED STEEL CORP. LTD.
WILMINGTON, CALIFORNIA
CSC HULL NOS 730-739 INCL.

SHEET 1 OF 5 SHEETS

DESIGN AGENTS
P. L. JOSLYN M. J. RYAN
MARINE ENGINEERS NAVAL ARCHITECTS
SAN FRANCISCO, CALIFORNIA


SCALE 1/4" = 1'-0" DATE Dec. 11, 1943
DRAWN BY S. MANTS TRACED BY J. Thompson & J. Smith
SUPERVISOR J. R. DEAN DEPT. HEAD D. M. C.
J. R. DEAN U. S. M. C.
APPROVED APPROVED

U.S.S. BURLESON	U.S.S. CLARENDON
U.S.S. BUTTE	U.S.S. CLEBURNE
U.S.S. CARLISLE	U.S.S. COLUSA
U.S.S. CARTERET	U.S.S. CORTLAND
U.S.S. CATRON	U.S.S. CRENSHAW


U.S.M.C. PLAN NO. 1850-S

BU SHIPS PLAN NO. APA57-SOI03-437008


RESTRICTED ACCOUNTABLE

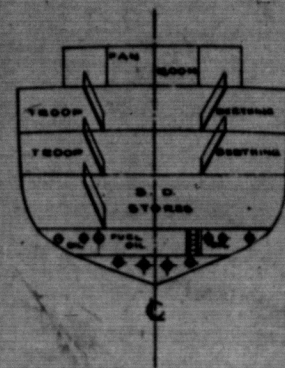


SECTION FR. 135
LOOKING FWD.

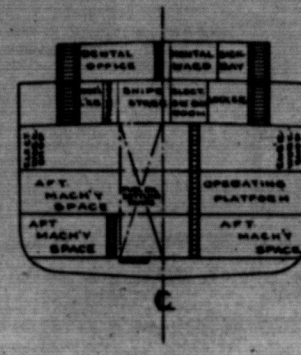


SECTION FR. 108
LOOKING FWD.

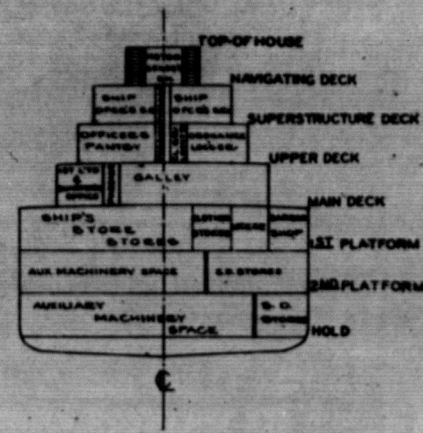

MID. SECTION
LOOKING FWD.

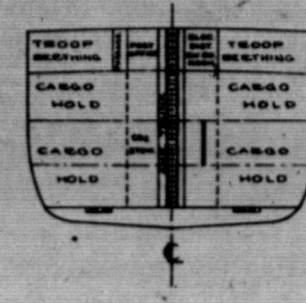



SECTION FR. 58
LOOKING FWD.

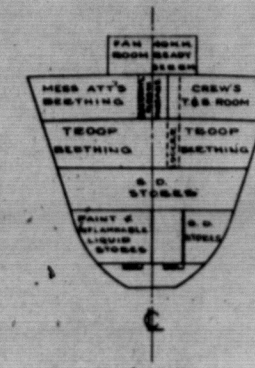

SECTION FR. 27
LOOKING FWD.


TRANSVERSE SECTIONS
BU SHIPS PLAN NO. APA-57-50105-437008
SHEET NO. 5 OF 15 SHEETS
SCALE 1/16" = 1'-0"

RESTRICTED ACCOUNTABLE

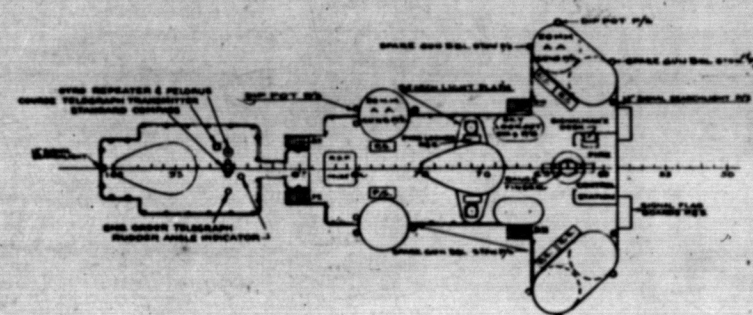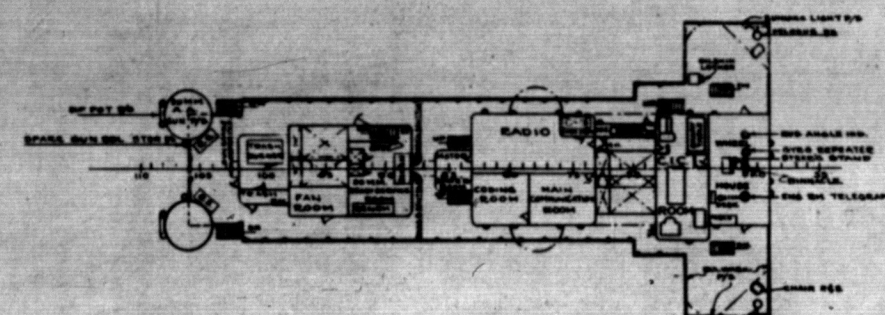

TOP OF HOUSE AND
NAVIGATING DECK
BU SHIPS PLAN NO. APA-57-50105-437008
SHEET NO. 6 OF 15 SHEETS
SCALE 1/16" = 1'-0"

RESTRICTED ACCOUNTABLE

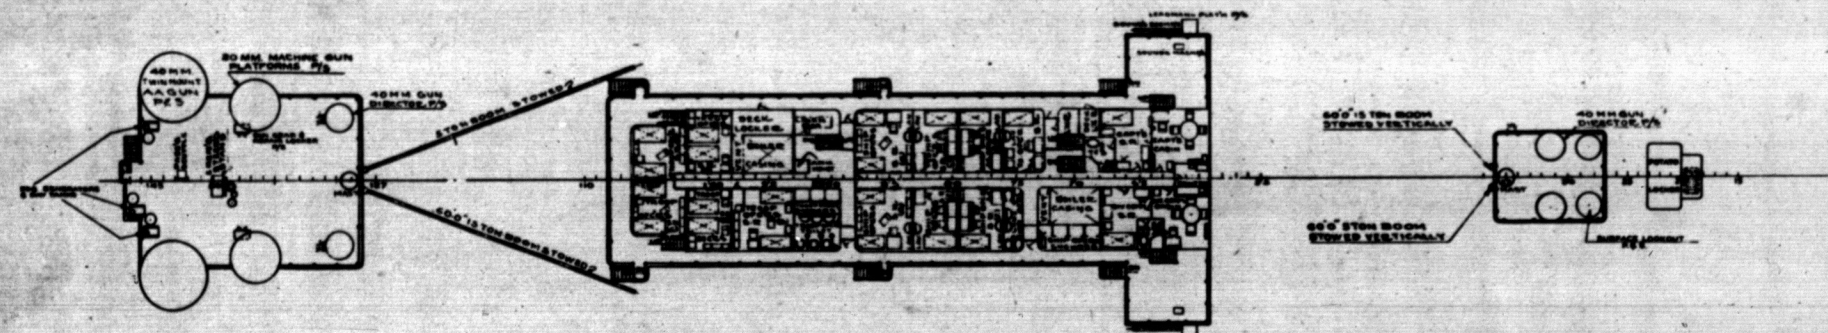

SUPERSTRUCTURE DECK
BU SHIPS PLAN NO. APA-57-50105-437008
SHEET NO. 6 OF 15 SHEETS
SCALE 1/16" = 1'-0"

CONSOLIDATED STEEL CORP. LTD.
APPROVED FOR CONSTRUCTION
BY DATE APRIL 30, '46
CHARGE LIBRARY ITEM NO.
AND TO HALL NO. 730-739 INCL.
AND TO OPERATION PERFORMED

COMBAT LOADED TRANSPORT
USMC HULL NOS. 1850-1869 INCL. U.S. NAVY HULL NOS. APA 67-76 INCL.
U.S. MARITIME COMMISSION
WEST COAST REGIONAL OFFICE, OAKLAND, CALIFORNIA
BUILT BY
CONSOLIDATED STEEL CORP. LTD.
WILMINGTON, CALIFORNIA
U.S.C. HULL NOS. 730-739 INCL.


BOOKLET
GENERAL PLANS
SHEET 3 OF 4 SHEETS

DESIGN AGENTS
P.L. JOSLYN M.J. RYAN
MARINE ENGINEERS NAVAL ARCHITECTS
SAN FRANCISCO CALIFORNIA


PLAN NO. 5103-2
SCALE 1/4" = 1'-0"
DRAWN BY A.R.H.
SUPERVISOR J.E.R.
BY M. J. Ryan
DATE DEC. 11, 1945
TRACED BY A.R.H.
DEPT. HEAD M. J. Ryan
U.S.M.C. APPROVED

U.S.S. BURLSON U.S.S. CLARENDEN
U.S.S. BUTTE U.S.S. CLEBURNE
U.S.S. CARLISLE U.S.S. COLUSA
U.S.S. CARTERET U.S.S. CORTLAND
U.S.S. CATRON U.S.S. CRENSHAW


HULL PLAN
U.S.M.C. PLAN NO. 1850-S
BU SHIPS PLAN NO. APA-57-50105-437008

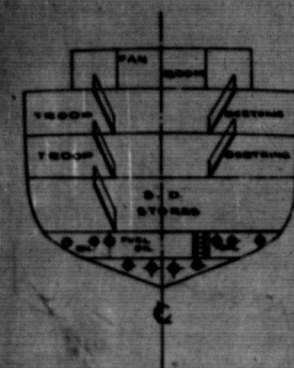


SECTION FR. 135
LOOKING FWD.

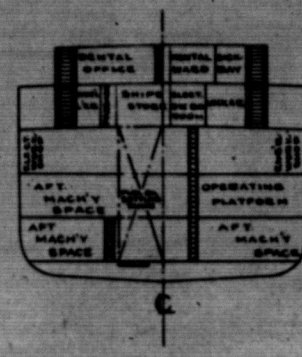


SECTION FR. 108
LOOKING FWD.

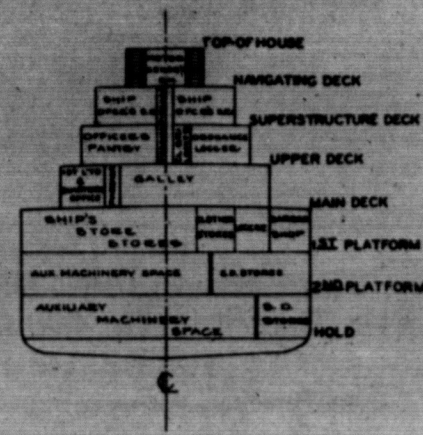

MID. SECTION
LOOKING FWD.

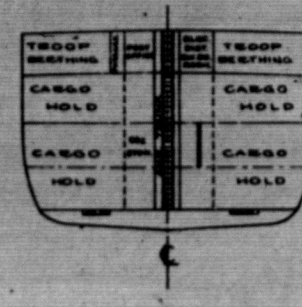



SECTION FR. 56
LOOKING FWD.

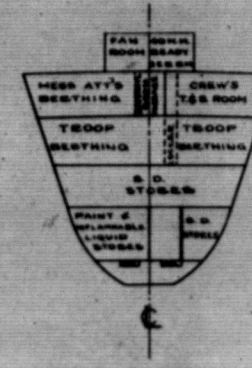

SECTION FR. 27
LOOKING FWD.

RESTRICTED ACCOUNTABLE

TRANSVERSE SECTIONS
BU SHIPS PLAN NO. APA-57-50105-437000
SHEET NO. 5 OF 15 SHEETS
SCALE 1/16" = 1'-0"

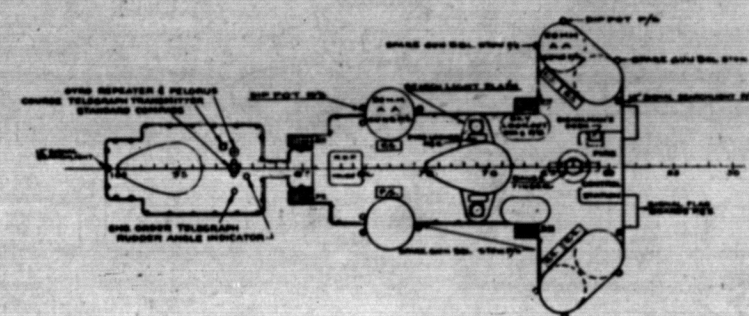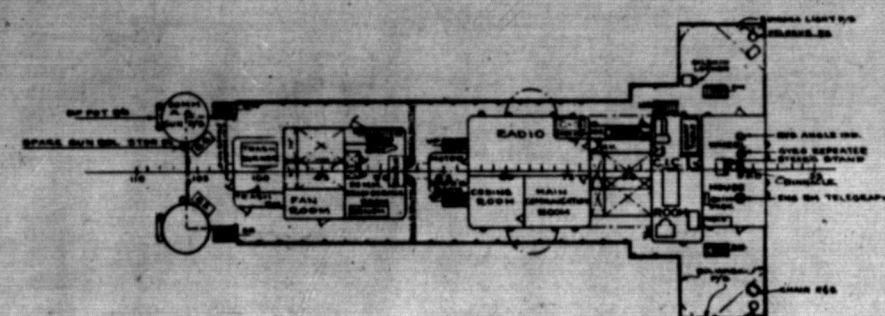

RESTRICTED ACCOUNTABLE

TOP OF HOUSE AND
NAVIGATING DECK
BU SHIPS PLAN NO. APA-57-50105-437000
SHEET NO. 5 OF 15 SHEETS
SCALE 1/16" = 1'-0"

CONSOLIDATED STEEL CORP. LTD.
APPROVED FOR CONSTRUCTION
BY DATE APRIL 30, '46
CHARGE LABOR TO ITEM NO.
AND TO HULL NO. 730-739 INCL.
AND TO OPERATION PERFORMED

COMBAT LOADED TRANSPORT
USMC HULL NOS. 1860-1869 INCL. U.S. NAVY HULL NOS. APA 67-76 INCL.
U.S. MARITIME COMMISSION
WEST COAST REGIONAL OFFICE, OAKLAND, CALIFORNIA
BUILT BY
CONSOLIDATED STEEL CORP. LTD.
WILMINGTON, CALIFORNIA
C.S.C. HULL NOS. 730-739 INCL.

BOOKLET GENERAL PLANS SHEET 3 OF 4 SHEETS

DESIGN AGENTS
P.L. JOSLYN M.J. RYAN
MARINE ENGINEERS NAVAL ARCHITECTS
SAN FRANCISCO CALIFORNIA


PLAN No 5103-2

SCALE 1/16" = 1'-0" DATE DEC. 11, 1945
DRAWN BY A.R.H. TRACED BY A.R.H.
SUPERVISOR DEPT. HEAD OF DRAWING
U.S.M.C. APPROVED
BY M.J. Ryan

U.S.S. BURLESON U.S.S. CLARENDEN
U.S.S. BUTTE U.S.S. CLEBURNE
U.S.S. CARLISLE U.S.S. COLUSA
U.S.S. CARTERET U.S.S. CORTLAND
U.S.S. CATRON U.S.S. CRENSHAW


HULL PLAN
U.S.M.C. PLAN No 1850-S

BU SHIPS PLAN No APA-57-50105-437000

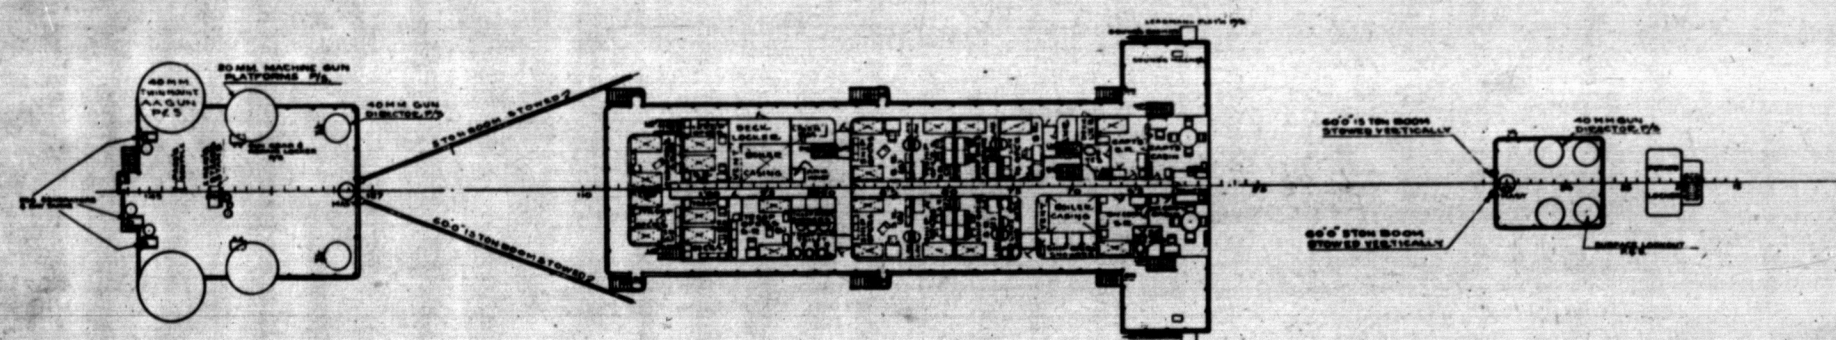


RESTRICTED ACCOUNTABLE

SUPERSTRUCTURE DECK
BU SHIPS PLAN NO. APA-57-50105-437000
SHEET NO. 6 OF 15 SHEETS
SCALE 1/16" = 1'-0"

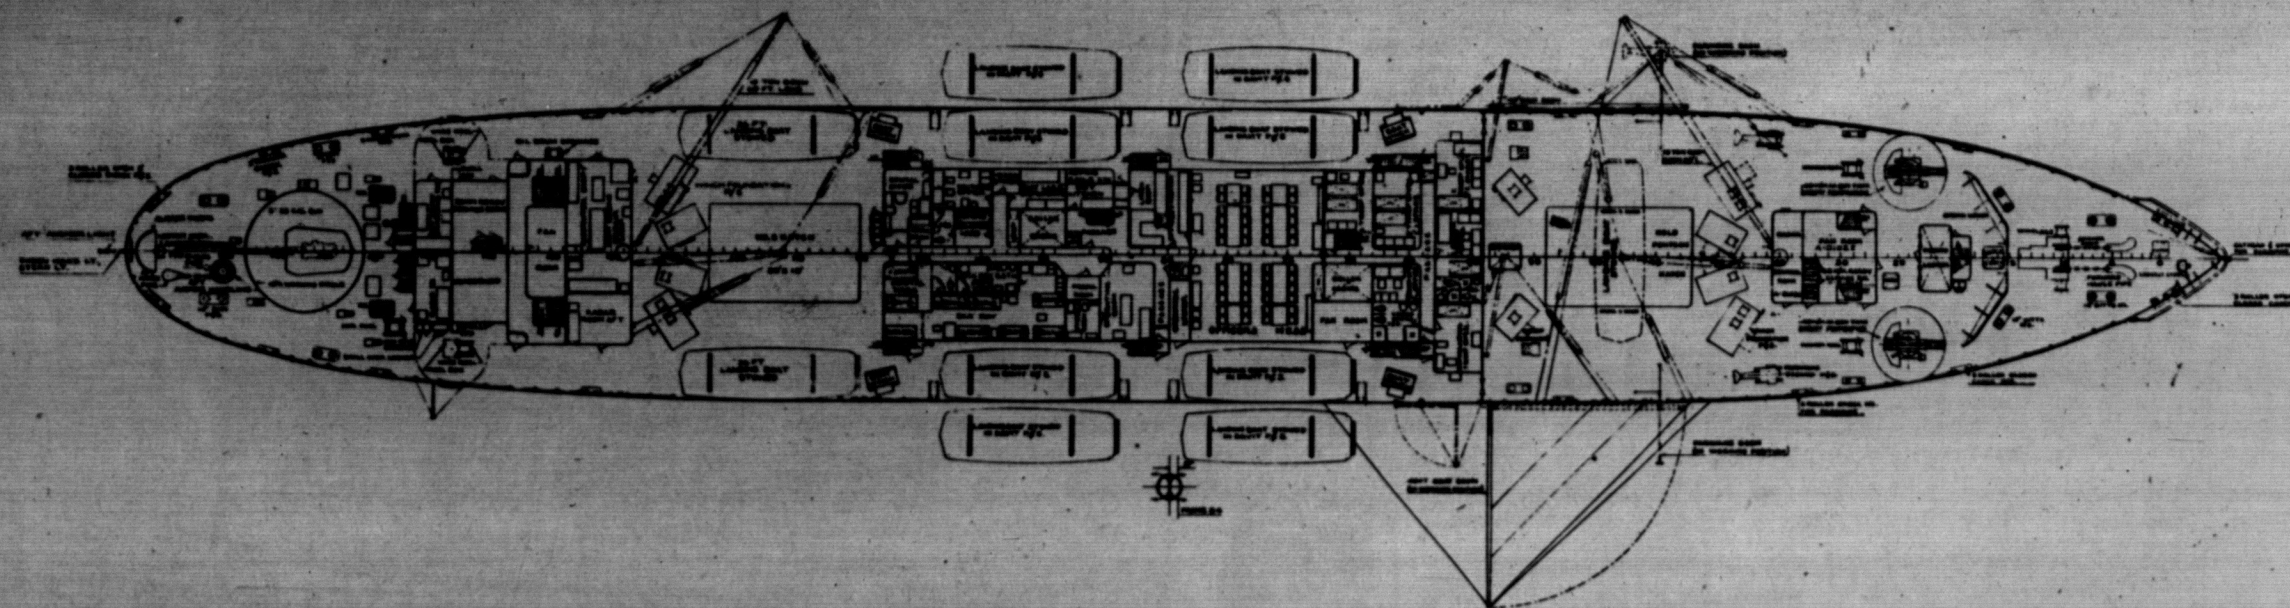


RESTRICTED ACCOUNTABLE

UPPER DECK
BU SHIPS PLAN NO. APA-57-50103-437006
SHEET NO. 7 OF 13 SHEETS
SCALE 1/8" = 1'-0"

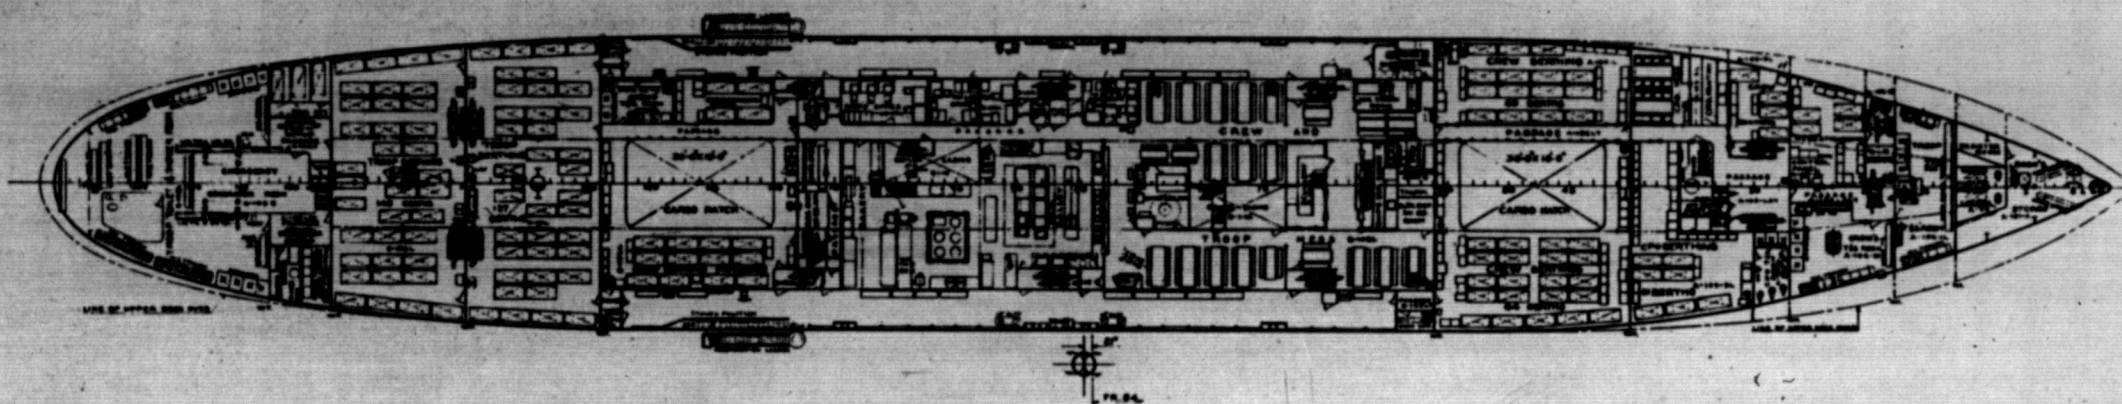

RESTRICTED ACCOUNTABLE

MAIN DECK
BU SHIPS PLAN NO. APA-57-50103-437006
SHEET NO. 8 OF 13 SHEETS
SCALE 1/8" = 1'-0"

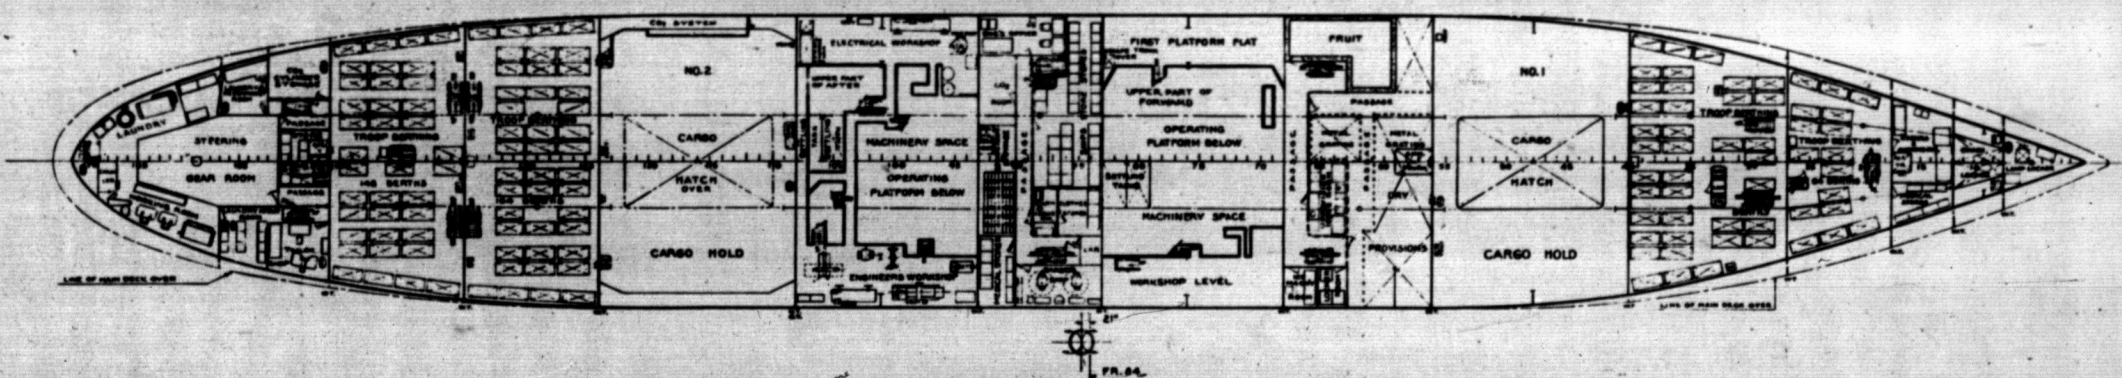

RESTRICTED ACCOUNTABLE

FIRST PLATFORM
BU SHIPS PLAN NO. APA-57-50103-437006
SHEET NO. 9 OF 13 SHEETS
SCALE 1/8" = 1'-0"

CONSOLIDATED STEEL CORP. LTD.
APPROVED FOR CONSTRUCTION
BY _____ DATE APR. 30, '45
CHARGE LABOR TO ITEM NO. _____
AND TO HULL NO. 730-739 INCL.
AND TO OPERATION PERFORMED

COMBAT LOADED TRANSPORT
USMC HULL NOS 1860-1869 INCL. U.S. NAVY HULL NOS. APA 67-76 INCL.
U.S. MARITIME COMMISSION
WEST COAST REGIONAL OFFICE SAN FRANCISCO, CALIFORNIA
BUILT BY
CONSOLIDATED STEEL CORP. LTD.
WILMINGTON, CALIFORNIA
CSC HULL NOS. 730-739 INCL.


BOOKLET GENERAL PLANS SHEET 4 OF 5 SHEETS

DESIGN AGENTS
P.L. JOSLYN M.J. RYAN
MARINE ENGINEERS NAVAL ARCHITECTS
SAN FRANCISCO, CALIFORNIA

PLAN NO. 5103-2
SCALE 1/8" = 1'-0" DATE DEC. 11, 1943
DRAWN BY S. J. MILLER TRACED BY J. H. MILLER
SUPERVISOR J. H. MILLER DEPT. HEAD J. H. MILLER
BY J. H. MILLER APPROVED BY J. H. MILLER
U.S.M.C.


U.S.S. BURELSON	U.S.S. CLARENDEN
U.S.S. BUTTE	U.S.S. CLEBURNE
U.S.S. CARLISLE	U.S.S. COLUSA
U.S.S. CARTERET	U.S.S. CORTLAND
U.S.S. CATRON	U.S.S. CRENSHAW

HULL PLAN
U.S.M.C. PLAN NO. 1850-5
BU SHIPS PLAN NO. APA-57-50103-437006

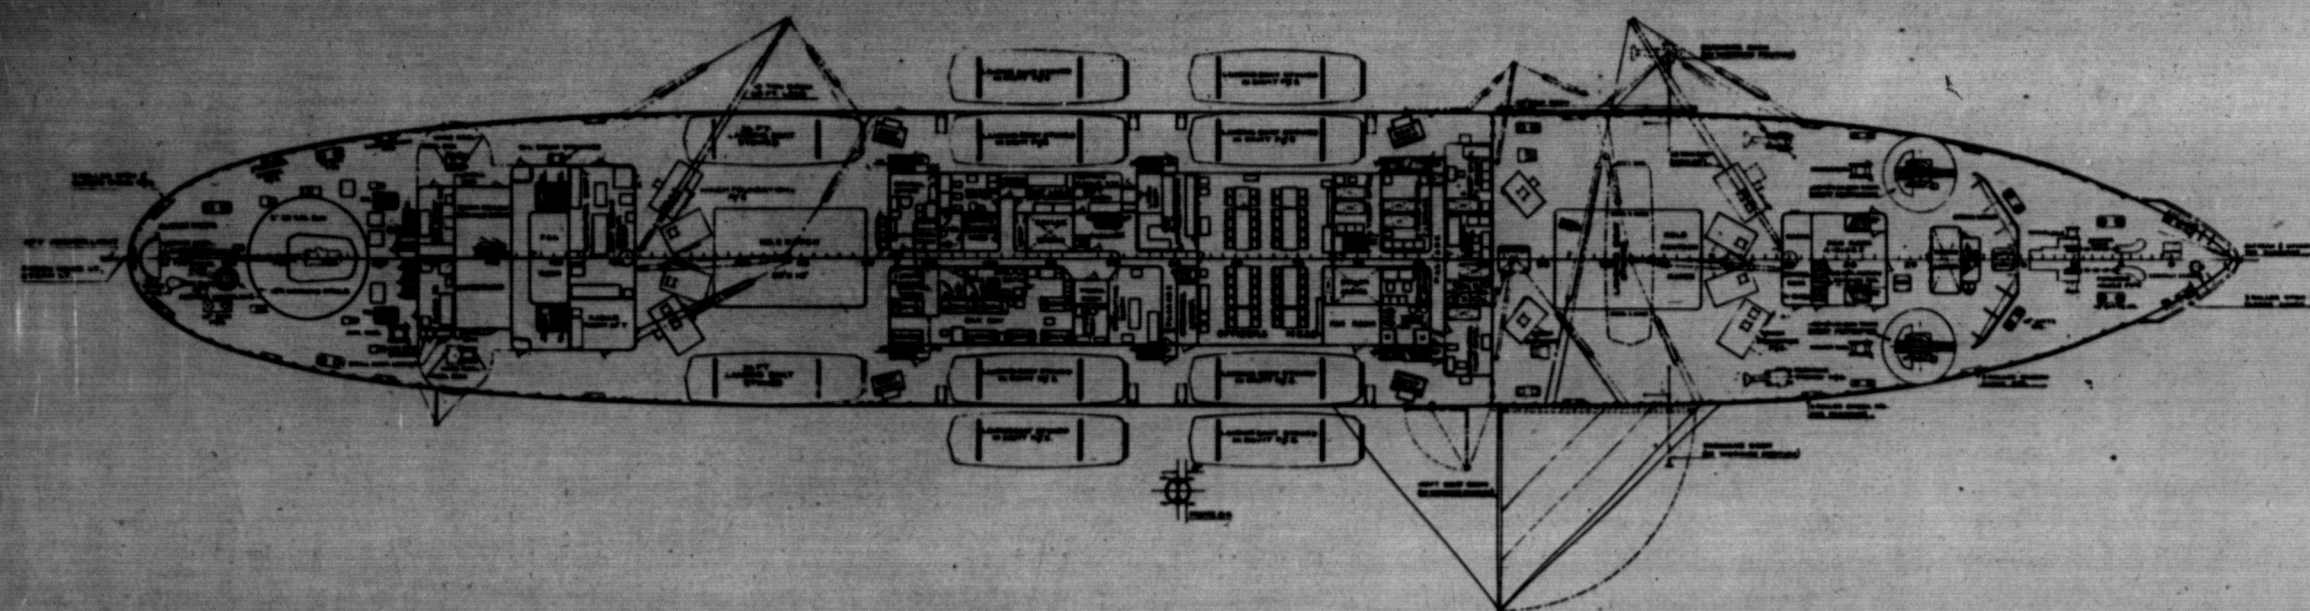


RESTRICTED ACCOUNTABLE

UPPER DECK
BU SHIPS PLAN NO. APA-57-50103-437008
SHEET NO. 7 OF 13 SHEETS
SCALE 1/4" = 1'

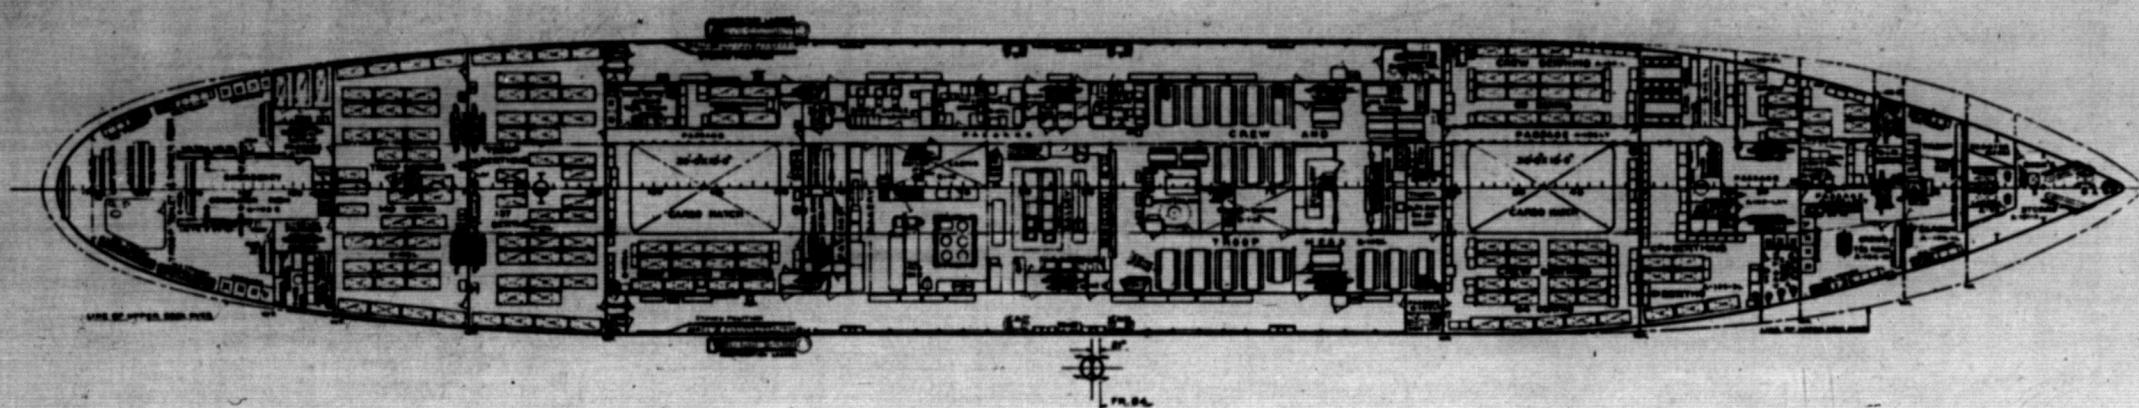

RESTRICTED ACCOUNTABLE

MAIN DECK
BU SHIPS PLAN NO. APA-57-50103-437008
SHEET NO. 8 OF 13 SHEETS
SCALE 1/4" = 1'

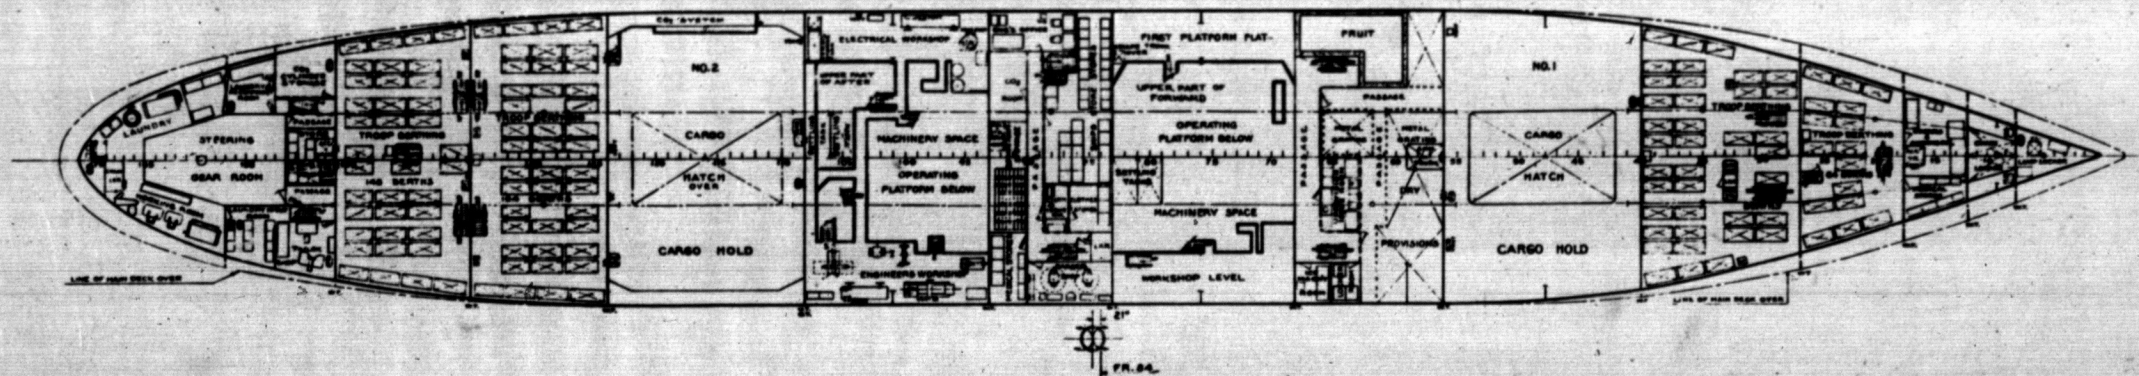

RESTRICTED ACCOUNTABLE

FIRST PLATFORM
BU SHIPS PLAN NO. APA-57-50103-437008
SHEET NO. 9 OF 13 SHEETS
SCALE 1/4" = 1'

CONSOLIDATED STEEL CORP. LTD.
APPROVED FOR CONSTRUCTION
BY _____ DATE APRIL 30, 1945
CHANGE LABOR TO ITEM NO. _____
AND TO HULL NO. 730-139 INCL.
AND TO OPERATION PERFORMED

COMBAT LOADED TRANSPORT
USMC HULL NOS. 1860-1869 INCL. U.S. NAVY HULL NOS. APA 67-76 INCL.
U.S. MARITIME COMMISSION
WEST COAST REGIONAL OFFICE OAKLAND, CALIFORNIA
BUILT BY
CONSOLIDATED STEEL CORP. LTD.
WILMINGTON, CALIFORNIA
CSC HULL NOS. 730-739 INCL.

BOOKLET GENERAL PLANS SHEET 4 OF 5 SHEETS

DESIGN AGENTS
P. L. JOSLYN M. J. RYAN
MARINE ENGINEERS NAVAL ARCHITECTS
SAN FRANCISCO, CALIFORNIA


PLAN NO. S103-2
SCALE 1/8" = 1' DATE APR. 11, 1945
DRAWN BY S. J. M. CHECKED BY A. HART
SUPERVISOR J. E. DEPT. HEAD U.S.M.C.
BY J. E. APPROVED BY _____

U.S.S. BURLESON	U.S.S. CLARENDEN
U.S.S. BUTTE	U.S.S. CLEBURNE
U.S.S. CARLISLE	U.S.S. COLUSA
U.S.S. CARTERET	U.S.S. CORTLAND
U.S.S. CATRON	U.S.S. CRENSHAW

HULL PLAN
U.S.M.C. PLAN NO. 1850-5
BU SHIPS PLAN NO. APA-57-50103-437008

S1-3-1C


RESTRICTED ACCOUNTABLE

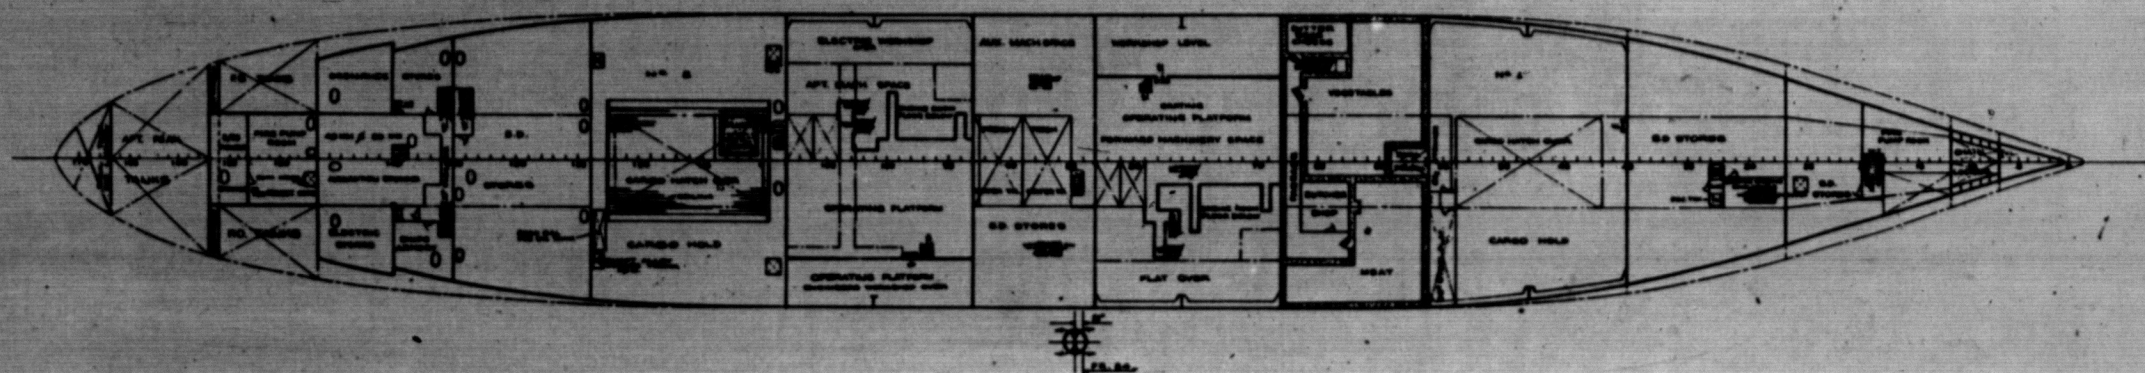

2ND PLATFORM

BU SHIPS PLAN 11410-1000-0000
SHEET N° 10 OF 12 SHEETS
SCALE 1/4" = 1'-0"


RESTRICTED ACCOUNTABLE

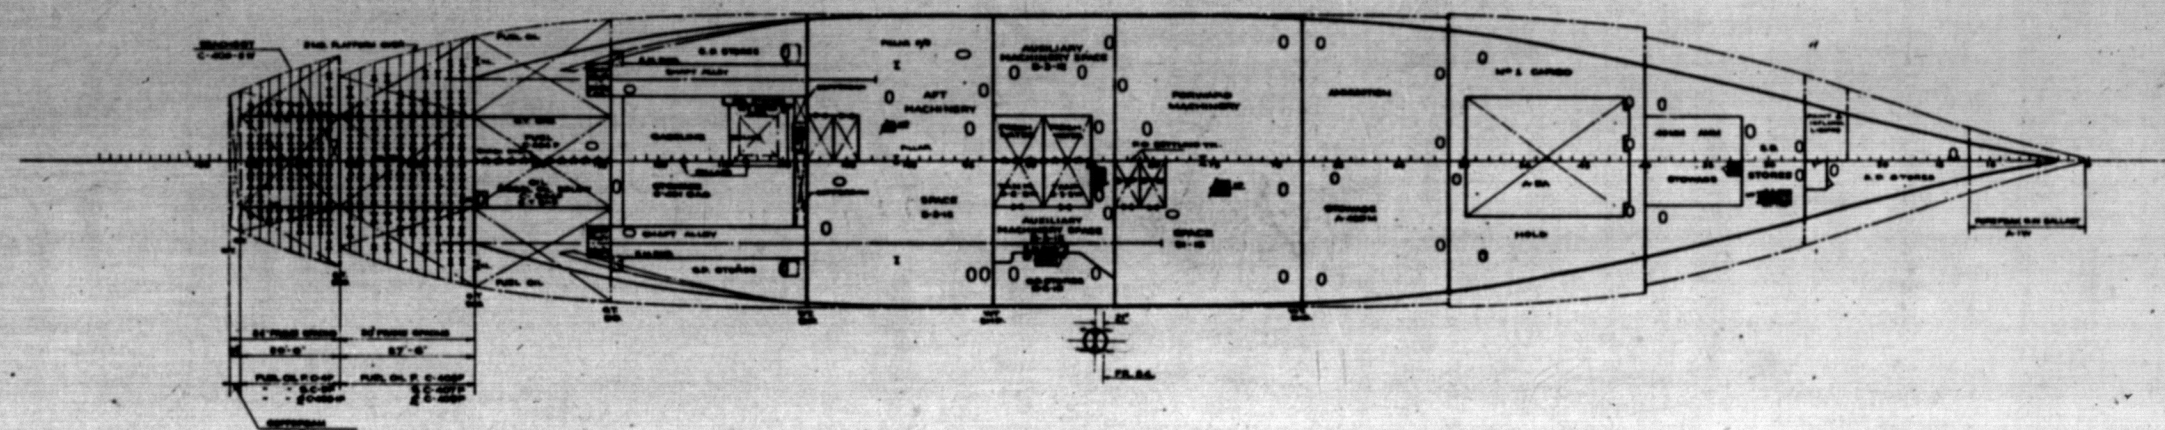

HOLD

BU SHIPS PLAN 11410-1000-0000
SHEET N° 11 OF 12 SHEETS
SCALE 1/4" = 1'-0"

RESTRICTED ACCOUNTABLE

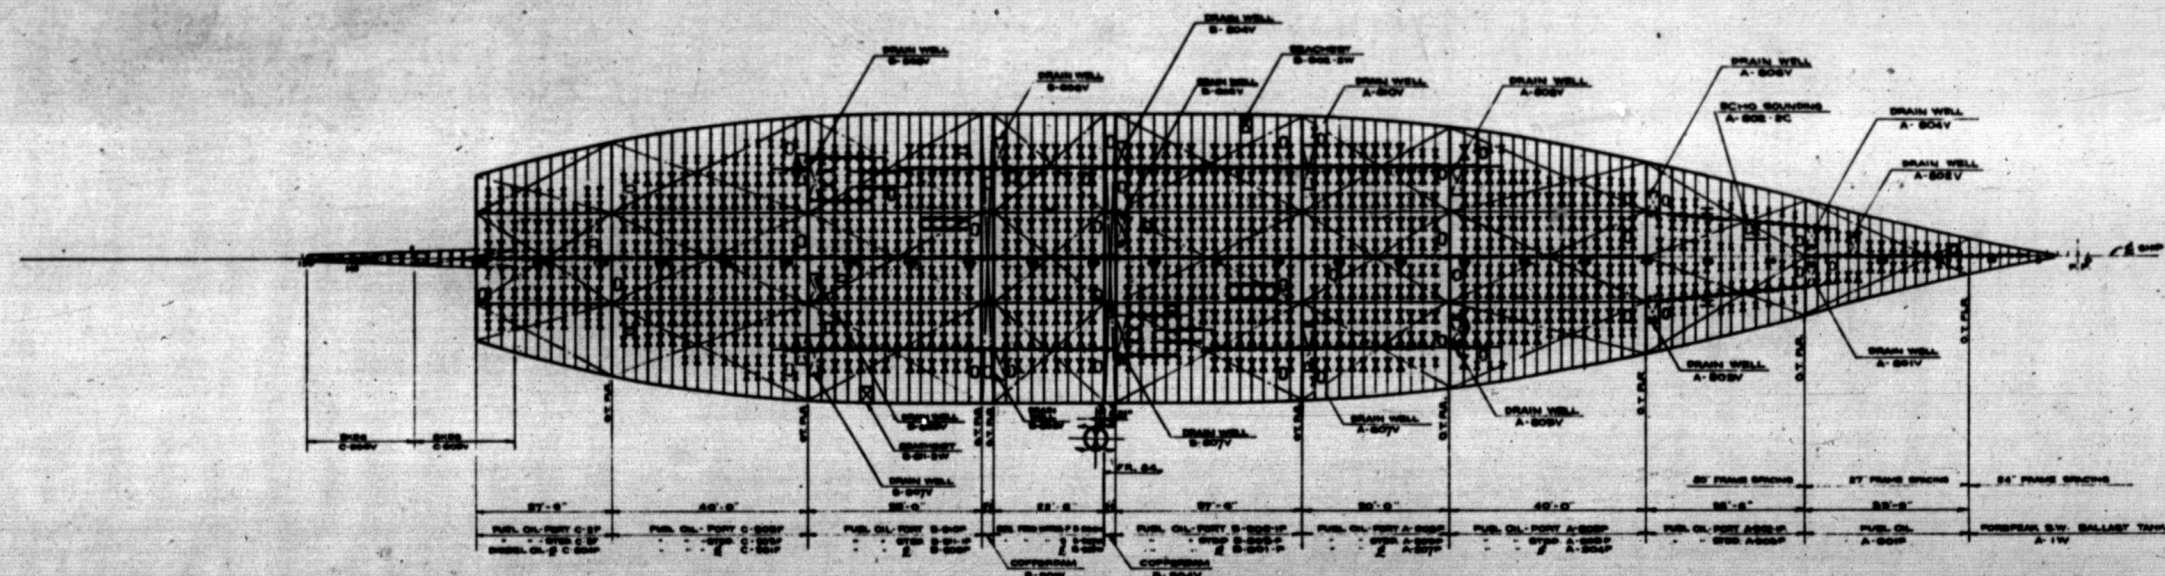

INNER BOTTOM

BU SHIPS PLAN 11410-1000-0000
SHEET N° 12 OF 12 SHEETS
SCALE 1/4" = 1'-0"

CONSOLIDATED STEEL CORP. LTD.
APPROVED FOR CONSTRUCTION
BY: DATE: APR 30, '45
CHANGE LABOR TO ITEM NO. 130-139 INCL.
AND TO HULL NO. 130-139 INCL.
AND TO OPERATION PERFORMED

COMBAT LOADED TRANSPORT
USMC HULL NOS 1850-1869 INCL. U.S. NAVY HULL NOS APA 67-76 INCL.
U.S. MARITIME COMMISSION
WEST COAST REGIONAL OFFICE, OAKLAND, CALIFORNIA
BUILT BY
CONSOLIDATED STEEL CORP. LTD.
WILMINGTON, CALIFORNIA
C.S.C. HULL NOS 730-739 INCL.

BOOKLET
GENERAL PLANS
SHEET 5 OF 8 SHEETS

DESIGN AGENTS
P.L. JOSLYN M.J. RYAN
MARINE ENGINEERS NAVAL ARCHITECTS
SAN FRANCISCO, CALIFORNIA


PLAN N° 9103-2

SCALE: 1/4" = 1'-0" DATE: APR 1945
DRAWN BY: J. H. JONES TRACED BY: B. H. HARRIS
SUPERVISOR: J. H. JONES DEPT. HEAD: J. H. JONES
APPROVED BY: J. H. JONES

U.S.S. BURLESON	U.S.S. CLARENDEN
U.S.S. BUTTE	U.S.S. CLEBURNE
U.S.S. CARLISLE	U.S.S. COLUSA
U.S.S. CARTERET	U.S.S. CORTLAND
U.S.S. CATRON	U.S.S. CRENSHAW

HULL PLAN
U.S.M.C. PLAN N° 1850-5
BU SHIPS PLAN N° APA-57-50103-437008


RESTRICTED ACCOUNTABLE

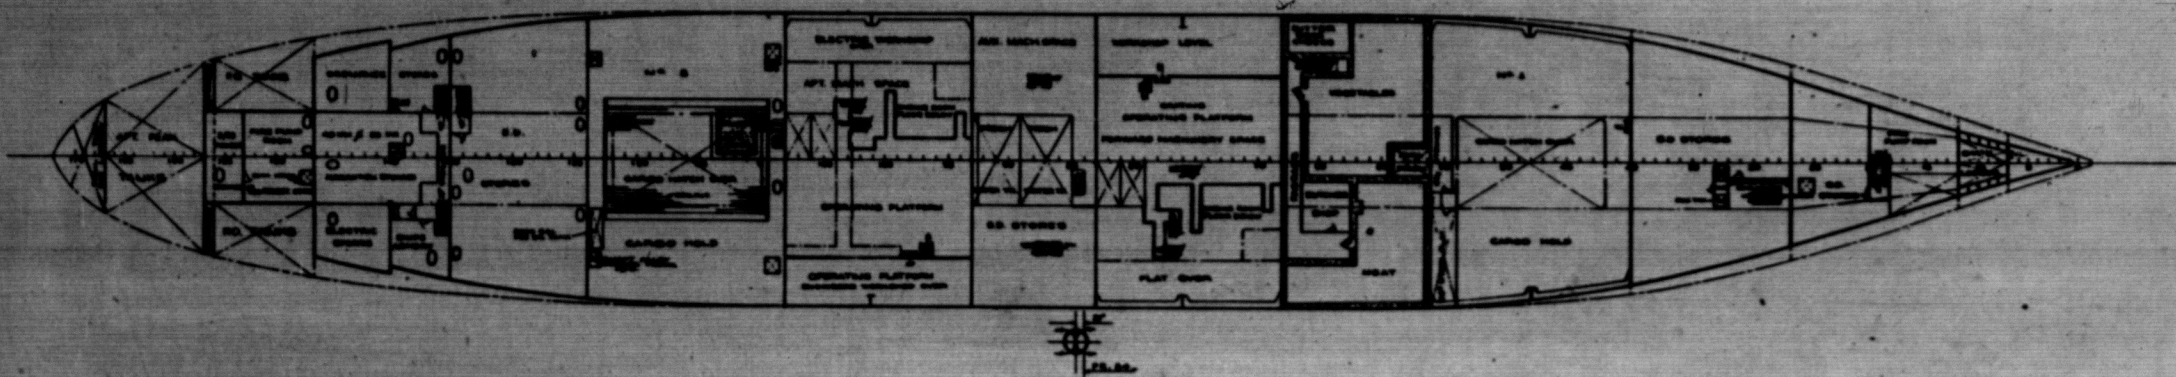

2ND PLATFORM

BU SHIPS PLAN N° 5013-2
SHEET N° 12 OF 13 SHEETS
SCALE 1/8" = 1'-0"


RESTRICTED ACCOUNTABLE

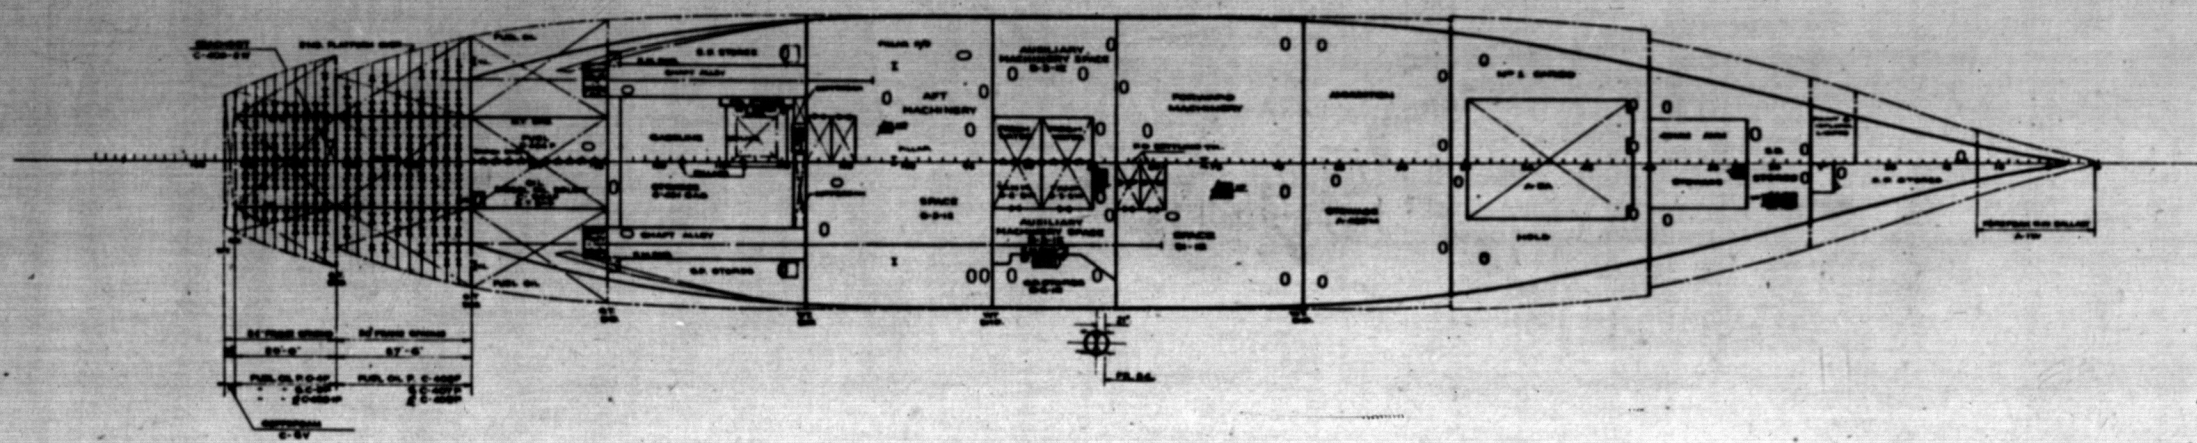

HOLD

BU SHIPS PLAN N° 5013-2
SHEET N° 11 OF 13 SHEETS
SCALE 1/8" = 1'-0"

RESTRICTED ACCOUNTABLE

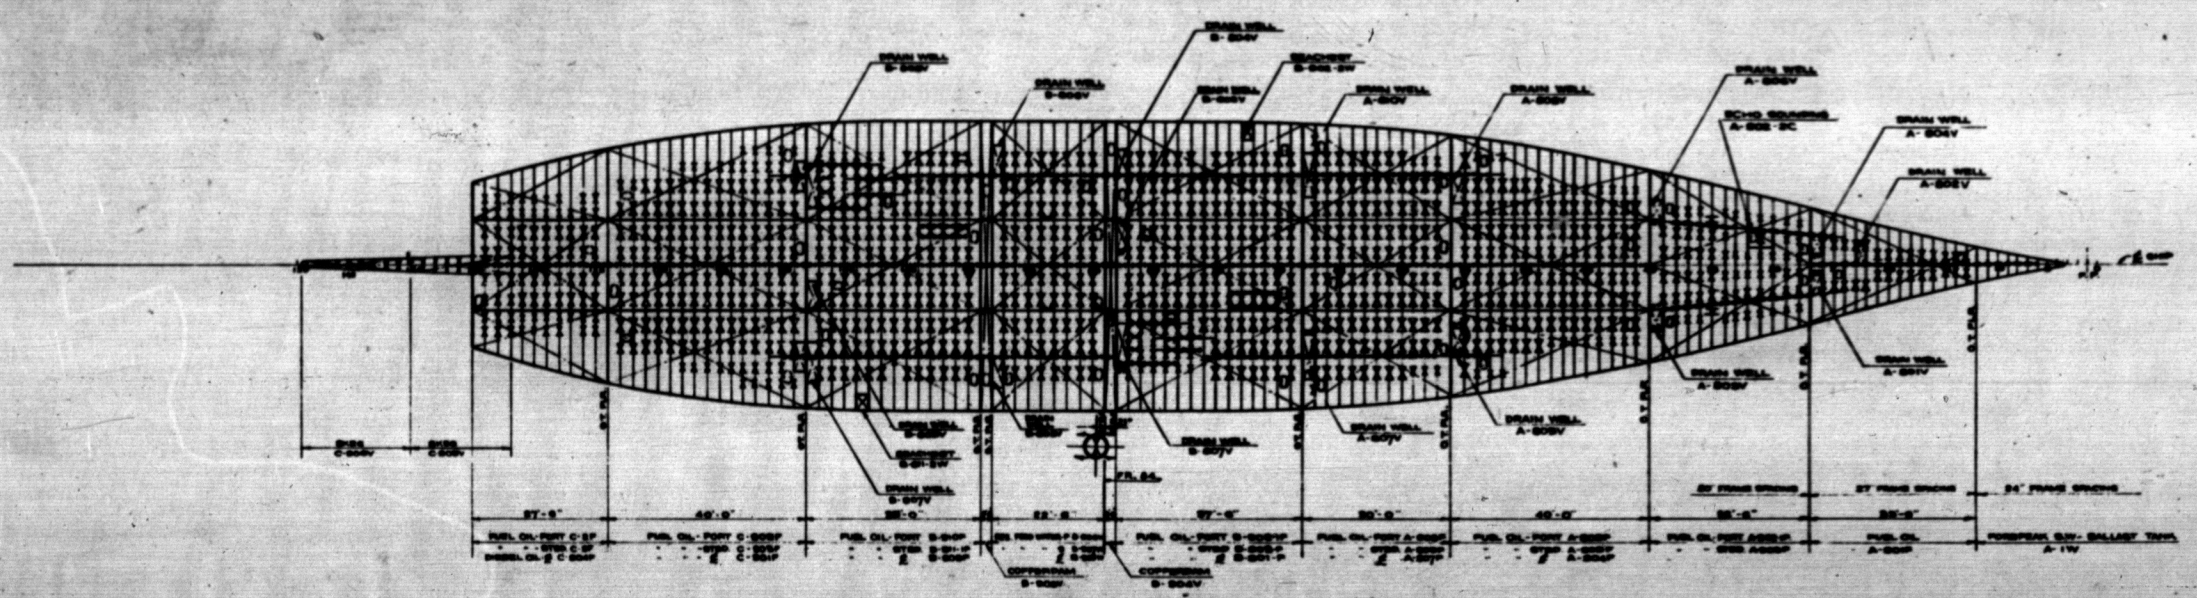

INNER BOTTOM

BU SHIPS PLAN N° 5013-2
SHEET N° 13 OF 13 SHEETS
SCALE 1/8" = 1'-0"

CONSOLIDATED STEEL CORP. LTD.
APPROVED FOR CONSTRUCTION
BY DATE APR 30, 35
CHARGE LABOR TO ITEM NO.
AND TO HULL NO. 730-739 INCL.
AND TO OPERATION PERFORMED

COMBAT LOADED TRANSPORT
USMC HULL NOS 1860-1869 INCL. U.S. NAVY HULL NOS. APA 67-76 INCL.
U.S. MARITIME COMMISSION
WEST COAST REGIONAL OFFICE, OAKLAND, CALIFORNIA
BUILT BY
CONSOLIDATED STEEL CORP. LTD.
WILMINGTON, CALIFORNIA
C.S.C. HULL NOS. 730-739 INCL.

**BOOKLET
GENERAL PLANS
SHEET 5 OF 8 SHEETS**

DESIGN AGENTS
P.L. JOSLYN M.J. RYAN
MARINE ENGINEERS NAVAL ARCHITECTS
SAN FRANCISCO CALIFORNIA

PLAN N° 5103-2
SCALE 1/8" = 1'-0" DATE 2-28-35
DRAWN BY J. H. HARRIS TRACED BY J. H. HARRIS
SUPERVISOR J. H. HARRIS DEPT. HEAD J. H. HARRIS
BY J. H. HARRIS APPROVED BY J. H. HARRIS

U.S.S. BURLESON	U.S.S. CLARENDEN
U.S.S. BUTTE	U.S.S. CLEBURNE
U.S.S. CARLISLE	U.S.S. COLUSA
U.S.S. CARTERET	U.S.S. CORTLAND
U.S.S. CATRON	U.S.S. CRENSHAW

HULL PLAN
USMC. PLAN N° 1850-5
BU SHIPS PLAN N° APA-57-50103-437008